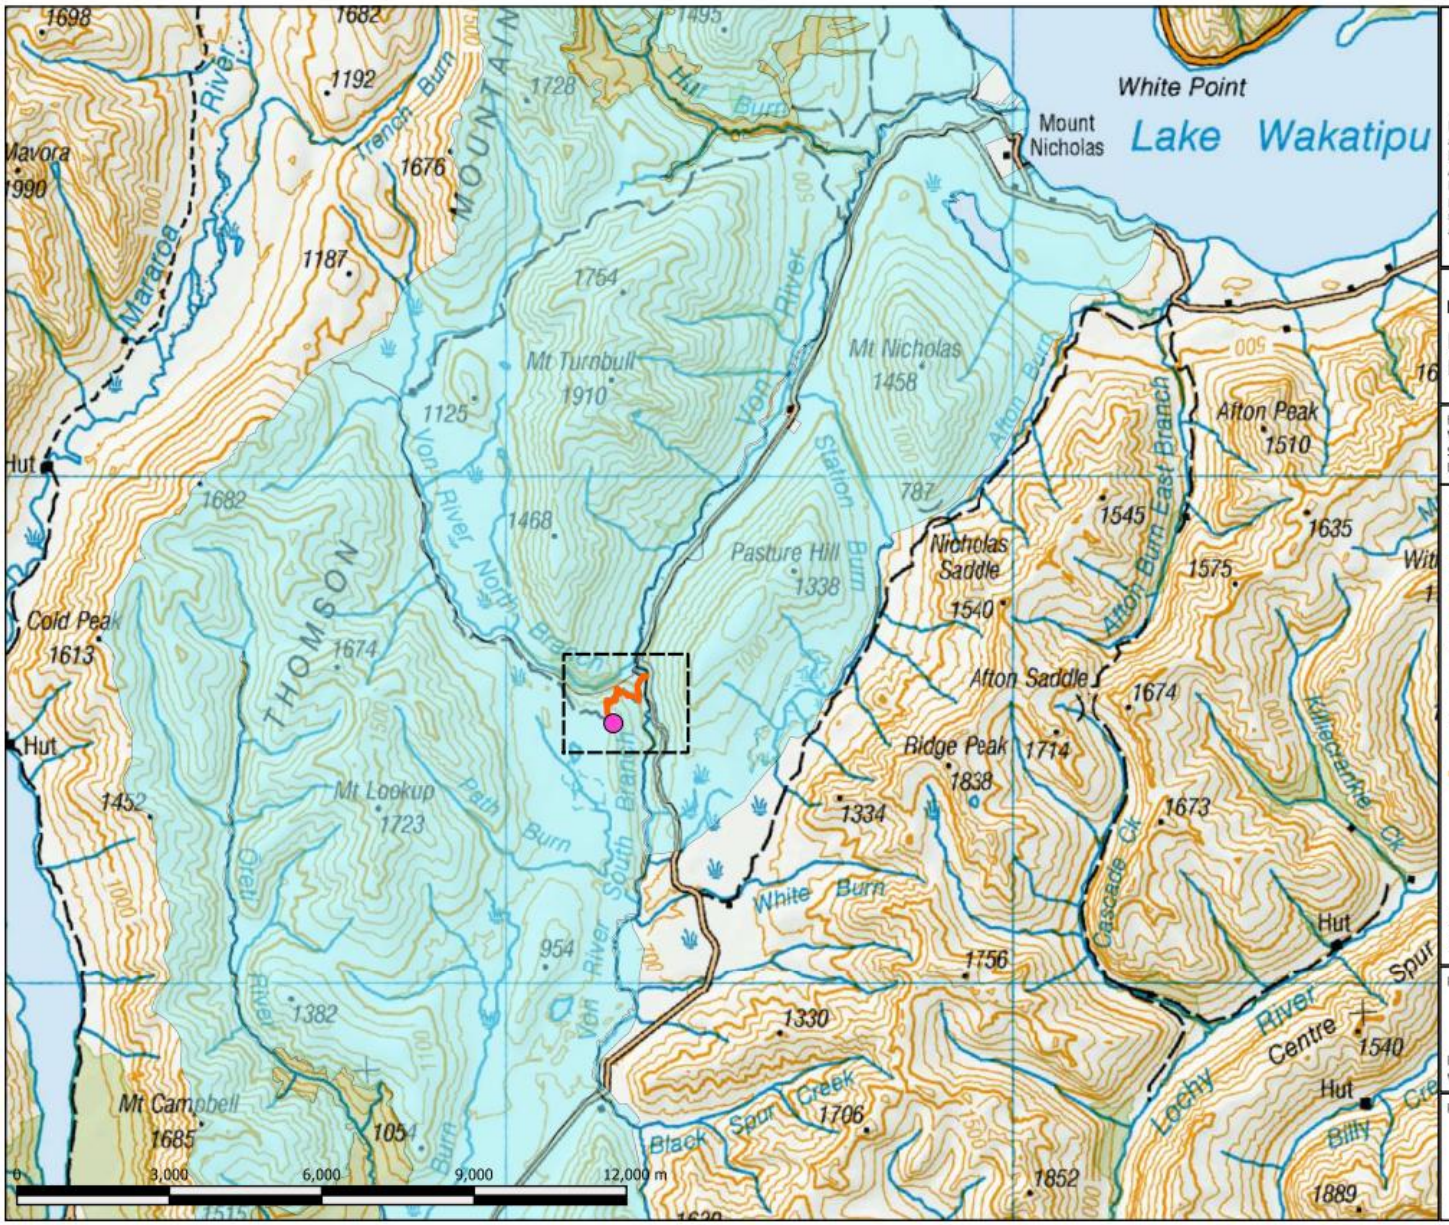


Notes:
a. Data sourced from LINZ Data Service and licenced fo re-use under Creative Commons Atribution 4.0 Licence
b. This plan has been prepared for discussion purposes only. Areas and measurements are subject to LINZ approved cadastral survey and are likely to vary from those shown herein.

Plan Name:

Mt Nicholas Station - RCG Easement Application

Date: 20240808
Version: A
Sheet 1 of 2
Drawn By: jre

Legend

- NZ Primary Hydro Parcels
- NZ Primary Parcels
- NZ Primary Road Parcels
- Mt Nicholas Station Pastoral Lease
- Protected Areas

Areas under Application


- RCG Site
- Access Track

Note: Operational area excludes all road and marginal strip

Prepared By:
APL PROPERTY
P: 03 442 7133
w: www.aplproperty.co.nz

Prepared For:
Toitū Te Whenua Land Information New Zealand

File Path: C:\Users\JeffReidy\APL Property Limited\Advisory - Documents\1. Client\LINZ\LINZ Pastoral DAs\Properties\Mt Nicholas\Easement Application - RCG 2024\QGIS\20240808-Mount Nicholas-RCG.qgz

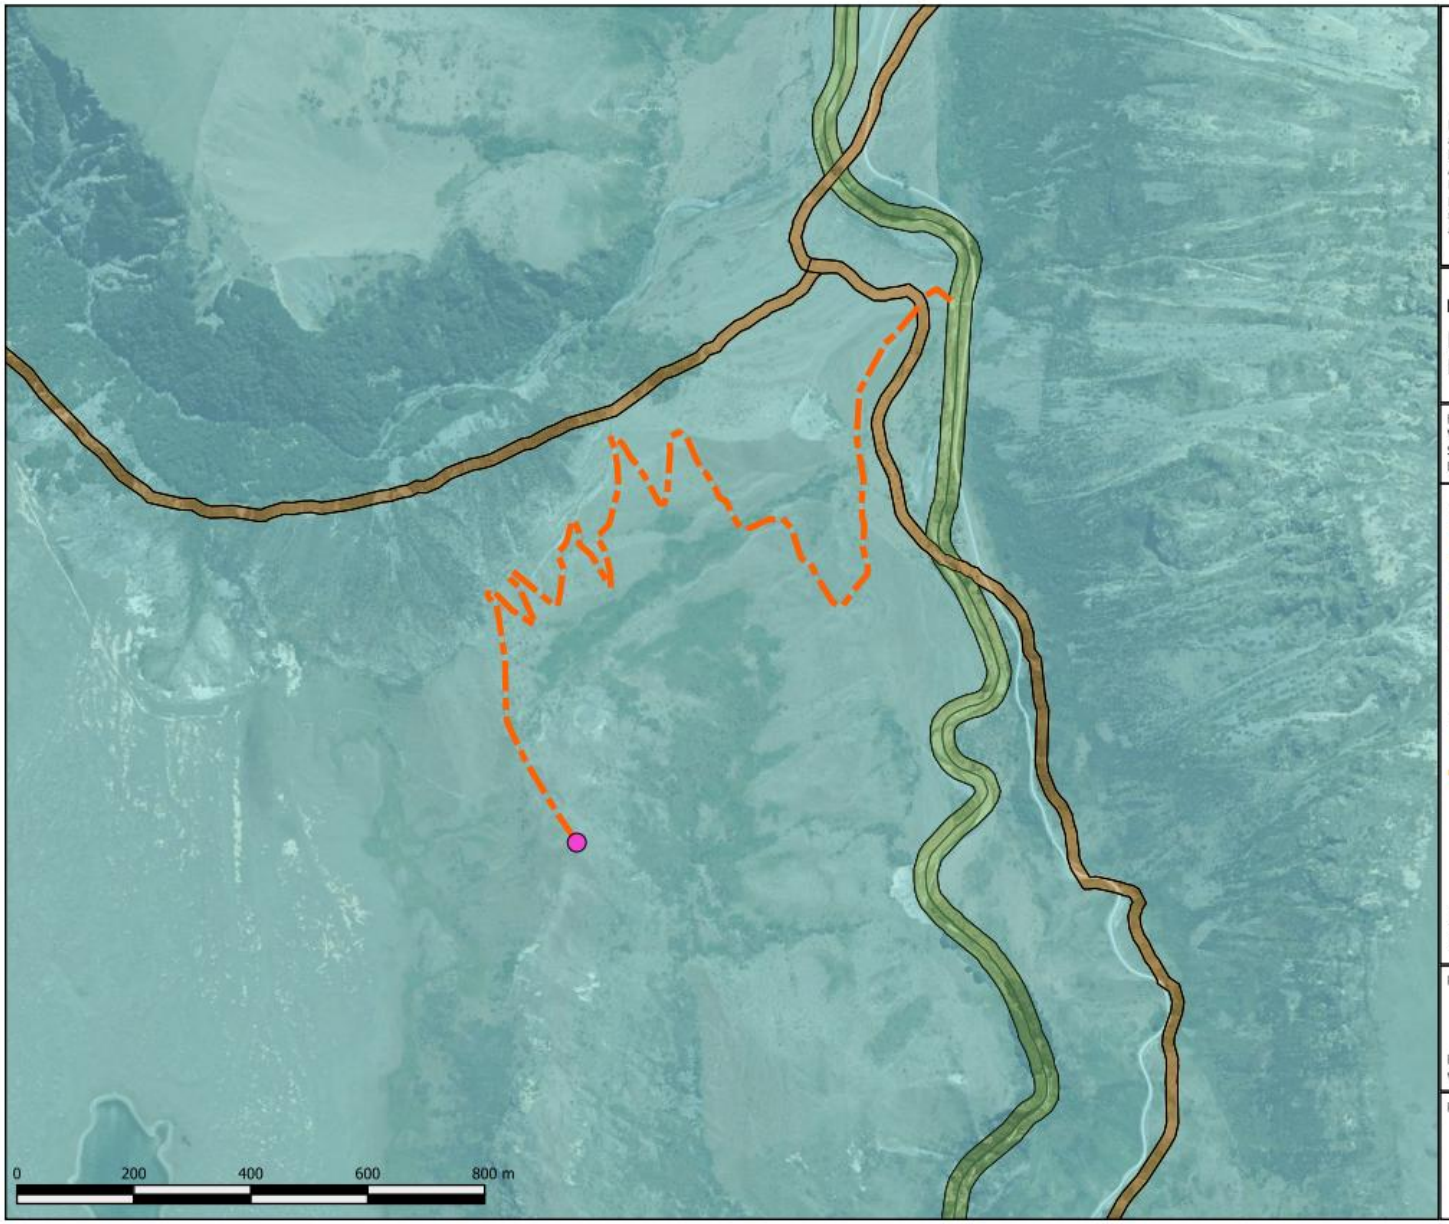

Notes:
a. Data sourced from LINZ Data Service and licenced fo re-use under Creative Commons Atribution 4.0 Licence
b. This plan has been prepared for discussion purposes only. Areas and measurements are subject to LINZ approved cadastral survey and are likely to vary from those shown herein.

Plan Name:

Mt Nicholas Station - RCG Easement Application

Date: 20240808
Version: A
Sheet 2 of 2
Drawn By: jre

Legend

- NZ Primary Hydro Parcels
- NZ Primary Parcels
- NZ Primary Road Parcels
- Mt Nicholas Station Pastoral Lease
- Protected Areas

Areas under Application

- RCG Site
- Access Track

Note: Operational area excludes all road and marginal strip

Prepared By:

APL PROPERTY

P: 03 442 7133
w: www.aplproperty.co.nz

Prepared For:

Toitū Te Whenua Land Information New Zealand

File Path: C:\Users\JeffReidy\APL Property Limited\Advisory - Documents\1. Client\LINZ\LINZ Pastoral DAs\Properties\Mt Nicholas\Easement Application - RCG 2024\QGIS\20240808-Mount Nicholas-RCG.qgz