SO 383136 (Title Plan)
Cpy - 01/01, Pgs - 001, 26/01/07, 09:21

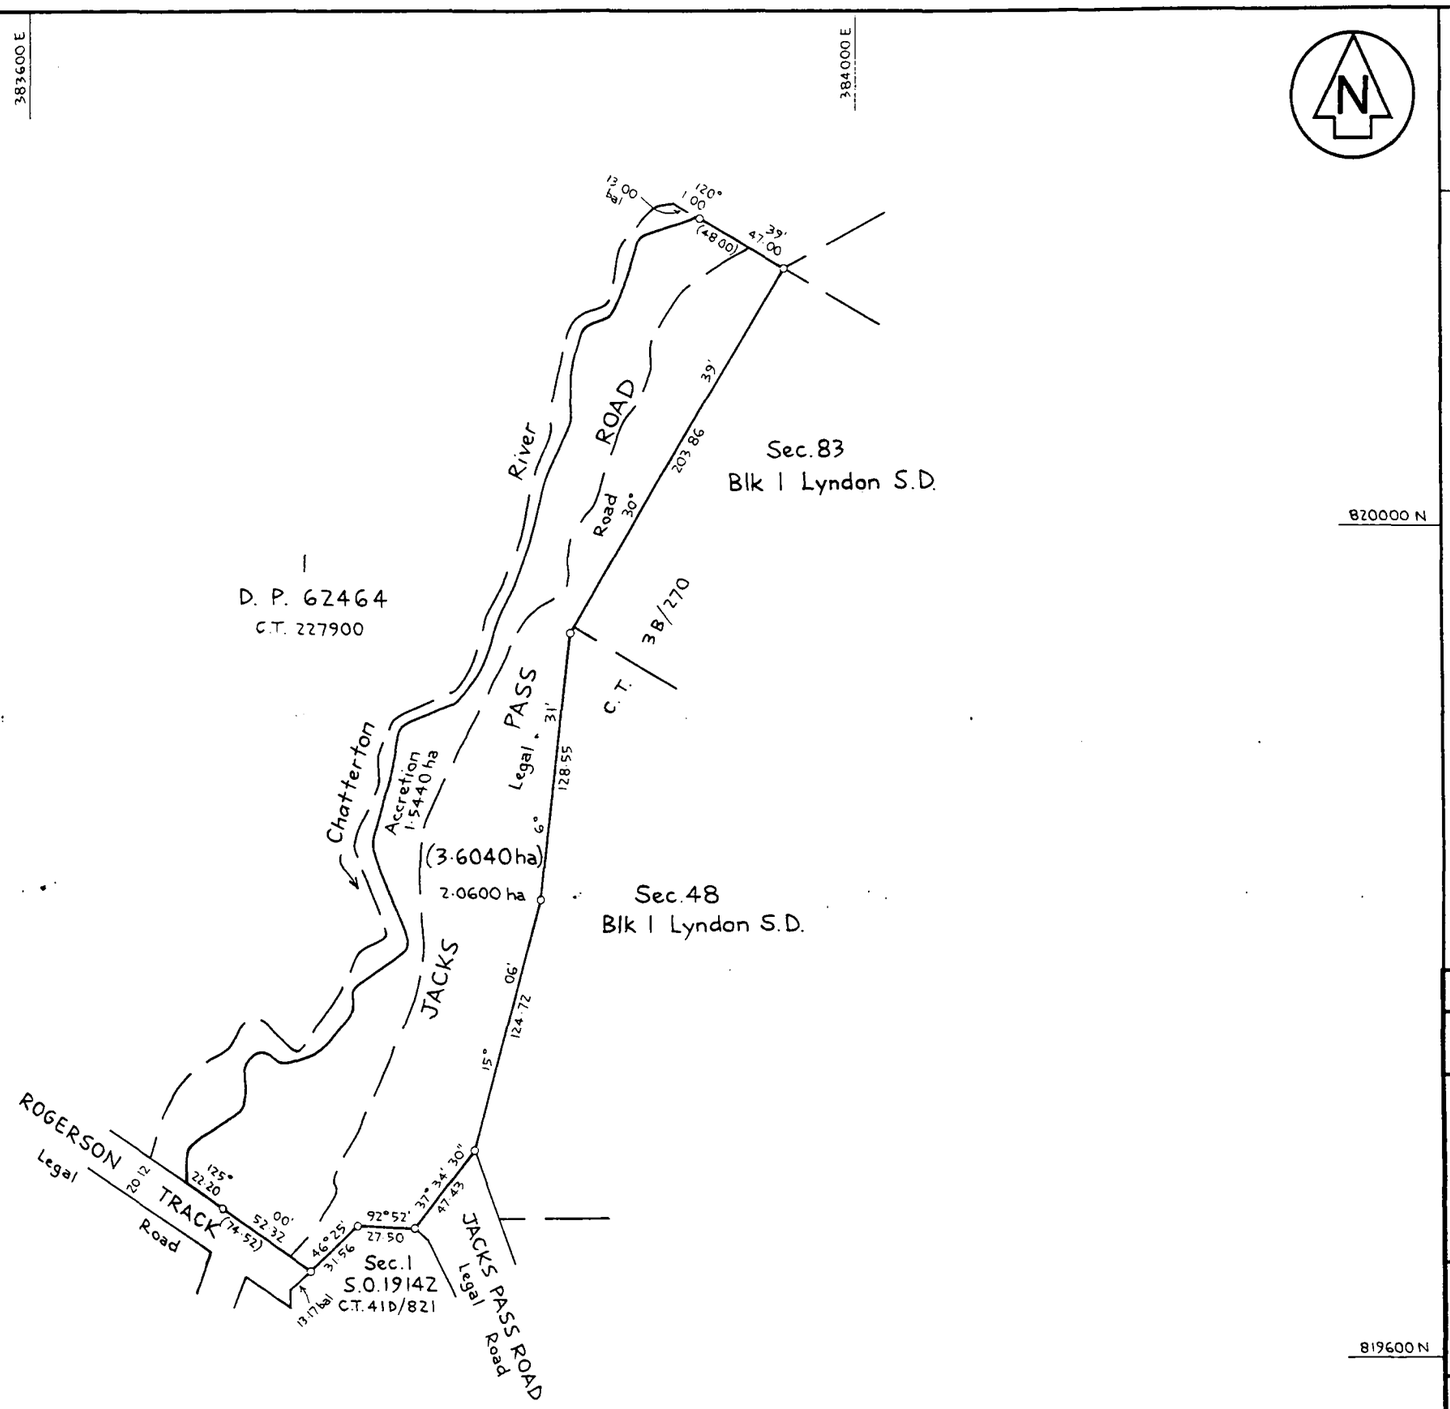

Approvals

District Manager
Approved as to Layout by Hurunui District Council

Class II Survey

Total Area 3.6040 ha

Comprised in Road

I Colin Edgar Heald
being a person entitled to practise as a licensed cadastral surveyor, certify that -
a) The surveys to which this dataset relates are accurate, and were undertaken by me or under my direction in accordance with the Cadastral Survey Act 2002 and the Surveyor-General's Rules for Cadastral Survey 2002/2 :
b) This dataset is accurate, and has been created in accordance with that Act and those Rules.

Signed [signature] Date 15/12/06.

Field Book ____ p. ____ Traverse Book ____ p. ____
Reference Plans See S plan
Examined ____ Correct ____

Approved as to Survey by Land Information NZ on
19/2/2007

Deposited by Land Information NZ on
/ /

LAND DISTRICT Canterbury

Road

TERRITORIAL AUTHORITY Hurunui District
Surveyed by Survus Consultants 7659
Scale 1: 2000 Date June-Aug. 2006

File Received instructions 25-1-07 SO 383136

A.J. BEVIN, SURVEYOR GENERAL, LAND INFORMATION, NEW ZEALAND

"APPROVED WGTN 02/12"